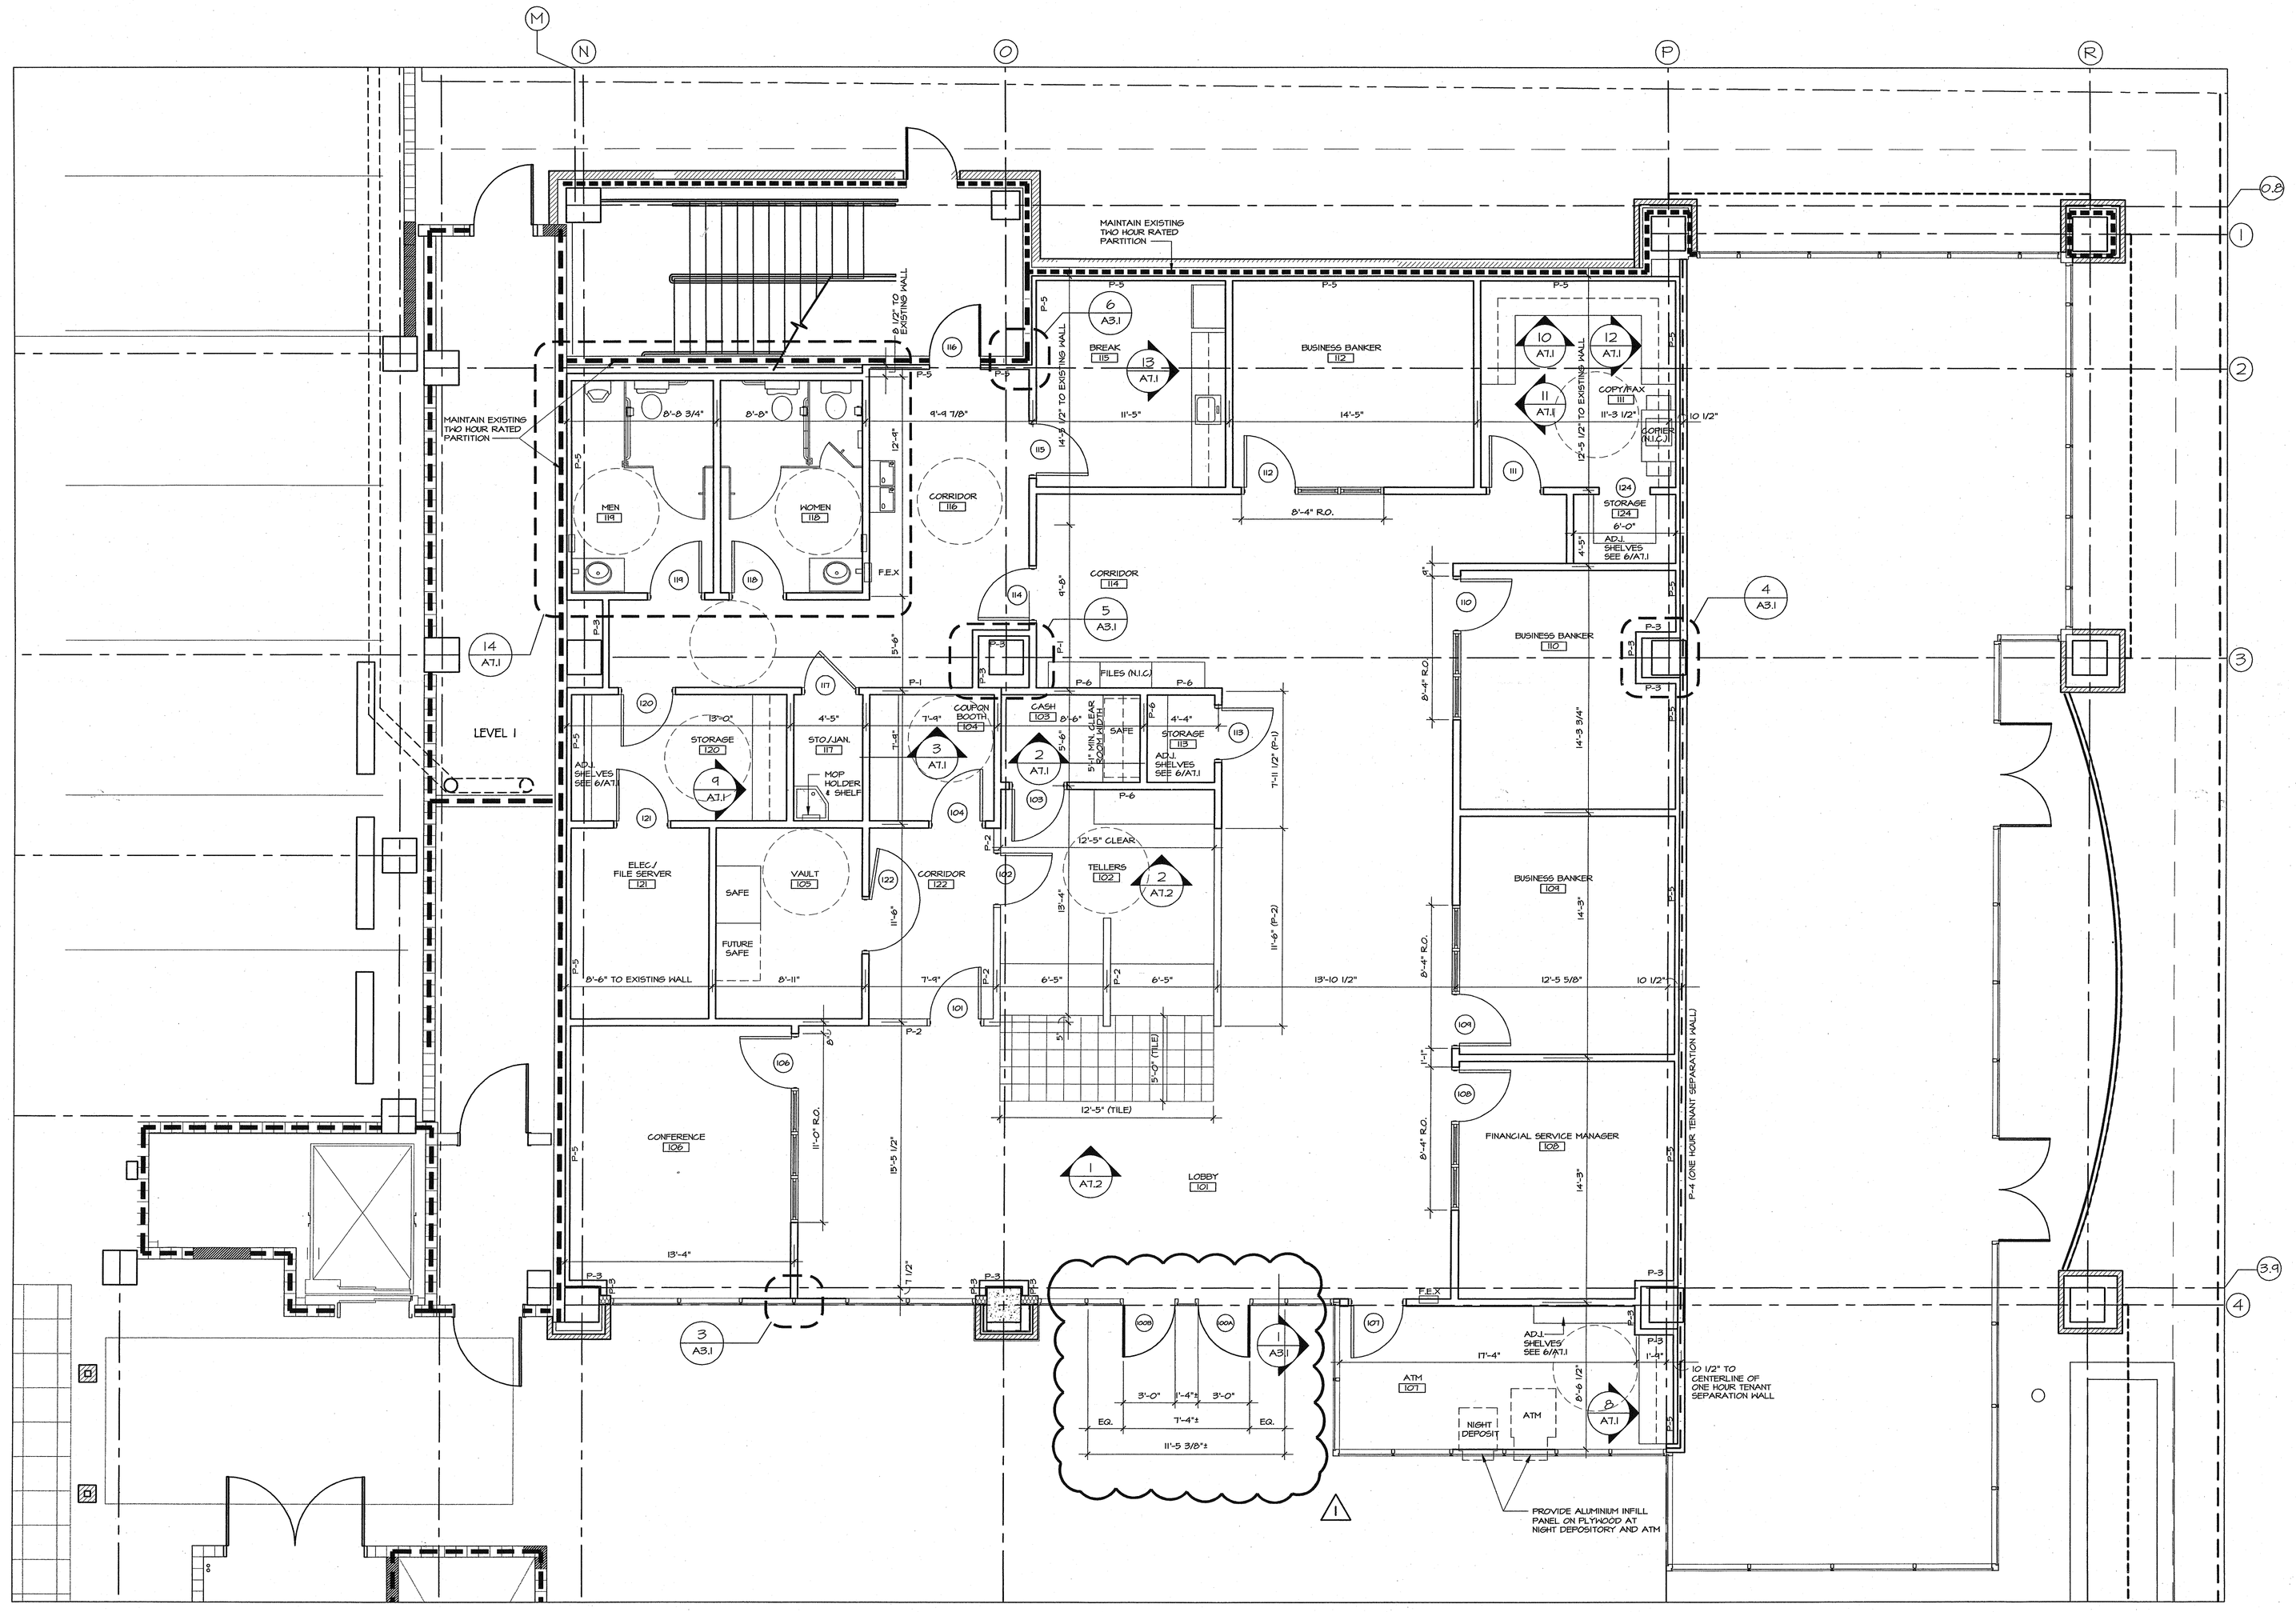

1 A1.1 FIRST FLOOR PLAN
1/4"= 1'-0"

smallkane
architecture
planning
interior design

Small Kane Architects, PA
3105 glenwood ave
suite 100
raleigh, nc 27612

919-833-1994
fax 919-832-2993

REGISTERED ARCHITECT KERRY ALAN KANE 18595 STATE OF TEXAS
29 JULY 04

GENERAL NOTES:

INTERIOR PARTITION SCHEDULE

P-1. ALL PARTITIONS ARE (P-1) 3 5/8", 20 GAUGE METAL STUDS WITH 3 1/2" ACOUSTICAL BATT INSULATION AND ONE LAYER OF 5/8" GYPSUM BOARD ON EACH SIDE OF PARTITION. TERMINATE PARTITION AT BOTTOM OF DECK ABOVE.

P-2. 5'-0" HIGH PARTITION W/ WOOD VENEER.

P-3. 5/8" GYPSUM BOARD ON 3 5/8", 20 GAUGE METAL STUDS WITH NO ACOUSTICAL BATT INSULATION.

P-4. SAME AS P-1 EXCEPT A ONE HOUR RATED WALL SEE U.L. DESIGN NO. U465

P-5. 5/8" GYPSUM BOARD ON 2 1/2", 20 GAUGE METAL STUDS ATTACHED TO EXISTING CMU OR P-4

P-6. SAME AS P-1 EXCEPT OMIT ACOUSTICAL BATT INSULATION

1. INTERIOR PARTITIONS ARE DIMENSIONED FROM CENTER OF STUD TO CENTER OF STUD UNLESS OTHERWISE NOTED (U.O.N.).
2. FEX DENOTES FIRE EXTINGUISHER CABINET. COORDINATE LOCATION WITH LOCAL JURISDICTION.
3. FIELD VERIFY ALL SITE CONDITIONS BEFORE COMMENCEMENT OF WORK.
4.
5. CENTER PARTITIONS ON STOREFRONT FRAMING.
   (N.I.C.) DENOTES NOT IN CONTRACT
6. — · — ONE HOUR FIRE RATED PARTITION
7. GENERAL CONTRACTOR TO COORDINATE LOCATION OF EXISTING 4" WASTE PIPES WITH CONCRETE COLUMN GYPSUM BOARD FURRING.

1 ADD. #1 - 29 JULY 2004
REVISED STOREFRONT SYSTEM

IRONSTONE BANK MEDICAL CENTER

AUSTIN, TEXAS

PROJECT NO. 040658.02
S:\PROJECT\BANK\IRONSTONE-TX-CONSTRUCTION\
MEDICAL CENTER MEP\

FIRST FLOOR PLAN

28 MAY 2004

A1.1

© 2004 SMALL KANE ARCHITECTS, PA. ALL COPYRIGHT RIGHTS RESERVED.

S:\PROJECT\BANK\IRONSTONE-TX-CONSTRUCTION\Medical Center MEP\Drawings\A-s-Bullts Sheets\A1.1.dwg, (1), Thu, Jul 29, 2004, 10:18am